NOTES

1 The contents of this drawing are copyright.

2 Do not scale. Figured dimensions only to be used.

3 Contractors must verify all dimensions and report any discrepancies before putting work in hand or making any shop drawings.

EXTENT OF DEVELOPMENT SITE

STREET SCENE TO BRADPOLE ROAD

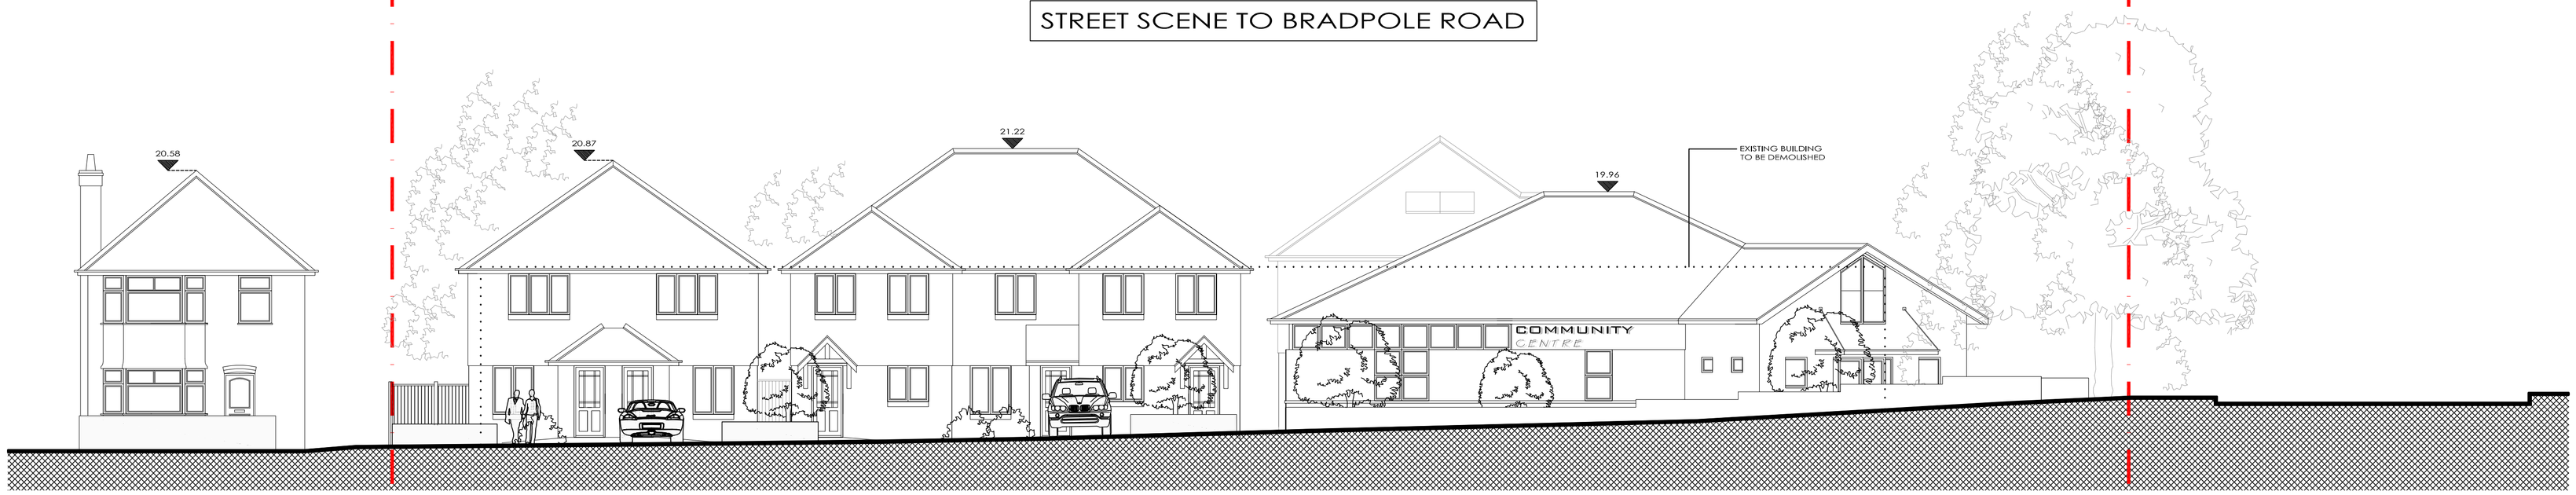

74 BRADPOLE ROAD | PLOTS 1 & 2 | PLOTS 3 - 5 | PROPOSED COMMUNITY CENTRE | VANGUARD ROAD

EXTENT OF DEVELOPMENT SITE

STREET SCENE TO VANGUARD ROAD

BRADPOLE ROAD | PROPOSED COMMUNITY CENTRE | PLOTS 6 - 9 | 195 CRAIGMOOR AVENUE

No.	Revision.	date	by
D	PLOTS 6-9 WINDOWS AMENDED	05/02/10	LM
C	CLIENTS COMMENTS ADDED	29/01/10	GR
B	CLIENTS COMMENTS ADDED	18/12/09	GR
A	CLIENTS COMMENTS ADDED	10/12/09	GR

PROPOSED DEVELOPMENT
CORNER OF BRADPOLE ROAD &
VANGUARD ROAD,
BOURNEMOUTH,
DORSET

BOURNEMOUTH BOROUGH COUNCIL

STREET SCENE

scale AS SHOWN @ A1	checked GR
date DEC 2009	drawn GR
7952/105	A B C D

ANDERS ROBERTS & ASSOCIATES LTD

CHAPEL STUDIOS, 14 PUREWELL,
CHRISTCHURCH, DORSET. BH23 1EP

tel: (01202) 479919
fax: (01202) 488522
email: enquiries@andersroberts.com
web: www.andersroberts.com